SafeWay
Traffic Management Solutions

A: Suite 450, 29 Smith Street, Parramatta 2150 NSW
P: 1800 987 891
F: (02) 9823 0494
M: 0403 323 290
E: dennis.dandolo@safewaytms.com.au
w: www.safewaytms.com.au

Location : McFarlane Street, Merrylands
Company : Stocklands Mall, Merrylands
Council : Holroyd City
TMP Author : Dennis Dandolo

Signature :
Filename : SG-McFarlane St (Merrylands)-R01-833

UBD Reference# : 210N/12
Scale : NTS
Revision : 1.0
Prepared Date : 09.11.2011
Design & Audit # : 2243002916
Red Ticket # : 2272030600
Expires : 27.11.2012

ALL TRAFFIC MANAGEMENT PLANS ARE COPYRIGHT/PROPERTY OF SAFEWAY TMS
AND ARE NOT TRANSFERABLE UNLESS AUTHORISED BY SAFEWAY TMS

1. SCOPE OF WORKS
Stocklands will be opening stage 4 of their Mall complex.

2. TRAFFIC MANAGEMENT LOGISTICS
Certified Traffic Controllers will be assisting with traffic flow within the Mall carparks and on 3 streets that have entries/exits to/from carparks, minimising traffic disruption. Pedestrian and cyclists safety will be a priority at all times.

3. SCHEDULE OF WORKS
30 November - 03 December 2011
From 5am to 2pm (Pitt Street)
From 7am to 2pm (Other entries)

4. COMPLIANCE
When installed as per the plan, signage will be in accordance with Australian Standards as 1742.3, 2009, and Traffic Control Worksite Manual Version 4.0 from the RTA

TCP - Event traffic

Legend
traffic controller

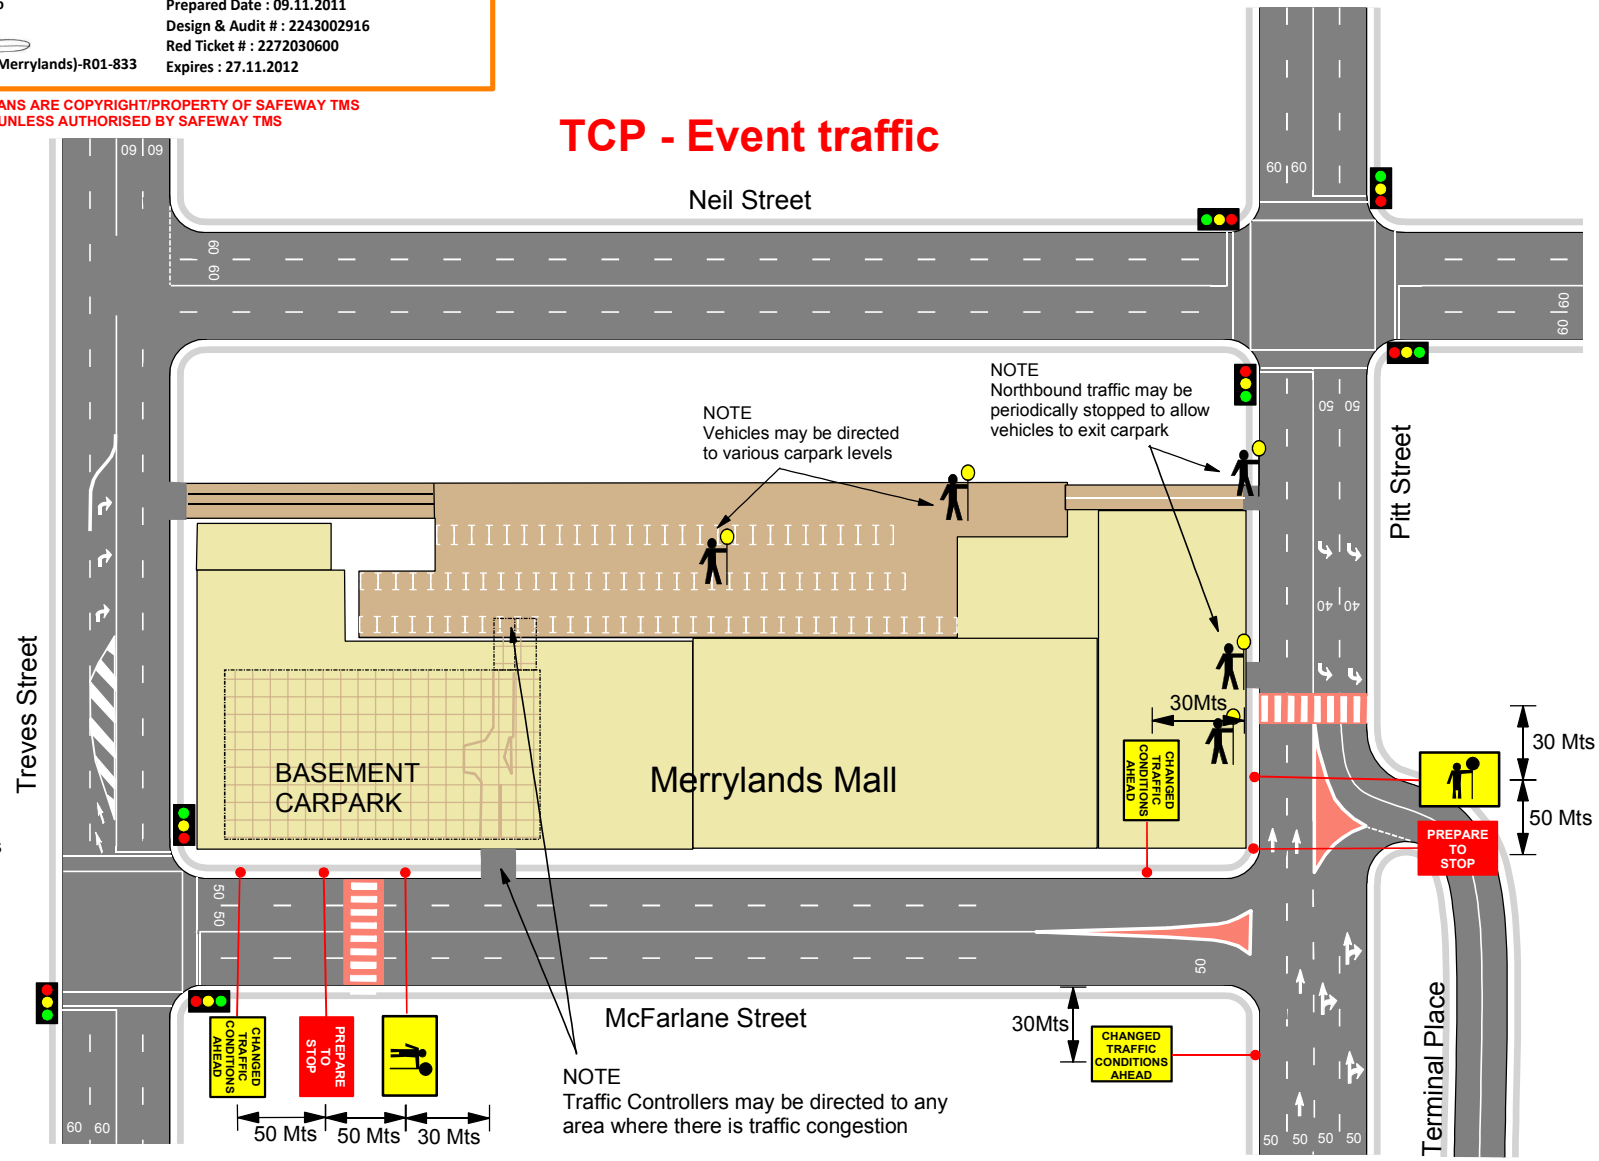

NOTE
Pedestrians will take priority at external exits